

Tech Career Fair 2007



Hosted by Computer Science, Electrical Engineering, Engineering Physics, and Management Information Systems Clubs

About Our Fair?

Last year's Career Fair attracted 18 companies with each company showing interest in joining our fair again. Because of having a successful fair last year, we are teaming up once again to offer companies access to a greater portion of the student body than ever before.

Our combined career fair means a better opportunity for tech companies to meet with as many as 2000 Computer Science and Engineering students attending our career fair!

Date: January 25th, 2007

Time: 10AM - 4PM

Location: Student Union Building
(Ballroom / Party Room)

What We Offer:

Booth in Main Hall (\$600/company)

- The provided booth will be located where you will have the opportunity to meet with students from a wide range of high-tech disciplines, including both co-op and soon-to-graduate students. Your booth provides a space to set up a display, handout literature, and receive resumes.
- Each booth is 8' x 8', with an 8' back wall and 4' side walls. Each booth comes with lights, electrical outlets, and a draped table on to which posters / banners can be attached.
- In addition, we provide a complimentary catered lunch for your representatives, as well as a parking pass.

(See attached floor plan for booth locations)

UBC Tech Career Fair

Order Form

Please mail both the form and
a cheque payable to CSSS to:

**CSSS
ICICS/CS
201- 2366 Main Mall
Vancouver, B.C.
V6T 1Z4**

Company Name: _____

Contact Person: _____

Email : _____

Phone # : _____ Fax # : _____

of Representatives: _____

of Vegetarian: _____


Desired Booth # : 1st choice: _____

2nd choice: _____

3rd choice: _____

You can also check booth availability here for your
convenience: <http://www.csss.cs.ubc.ca/booths>

Ballroom Floor Plan

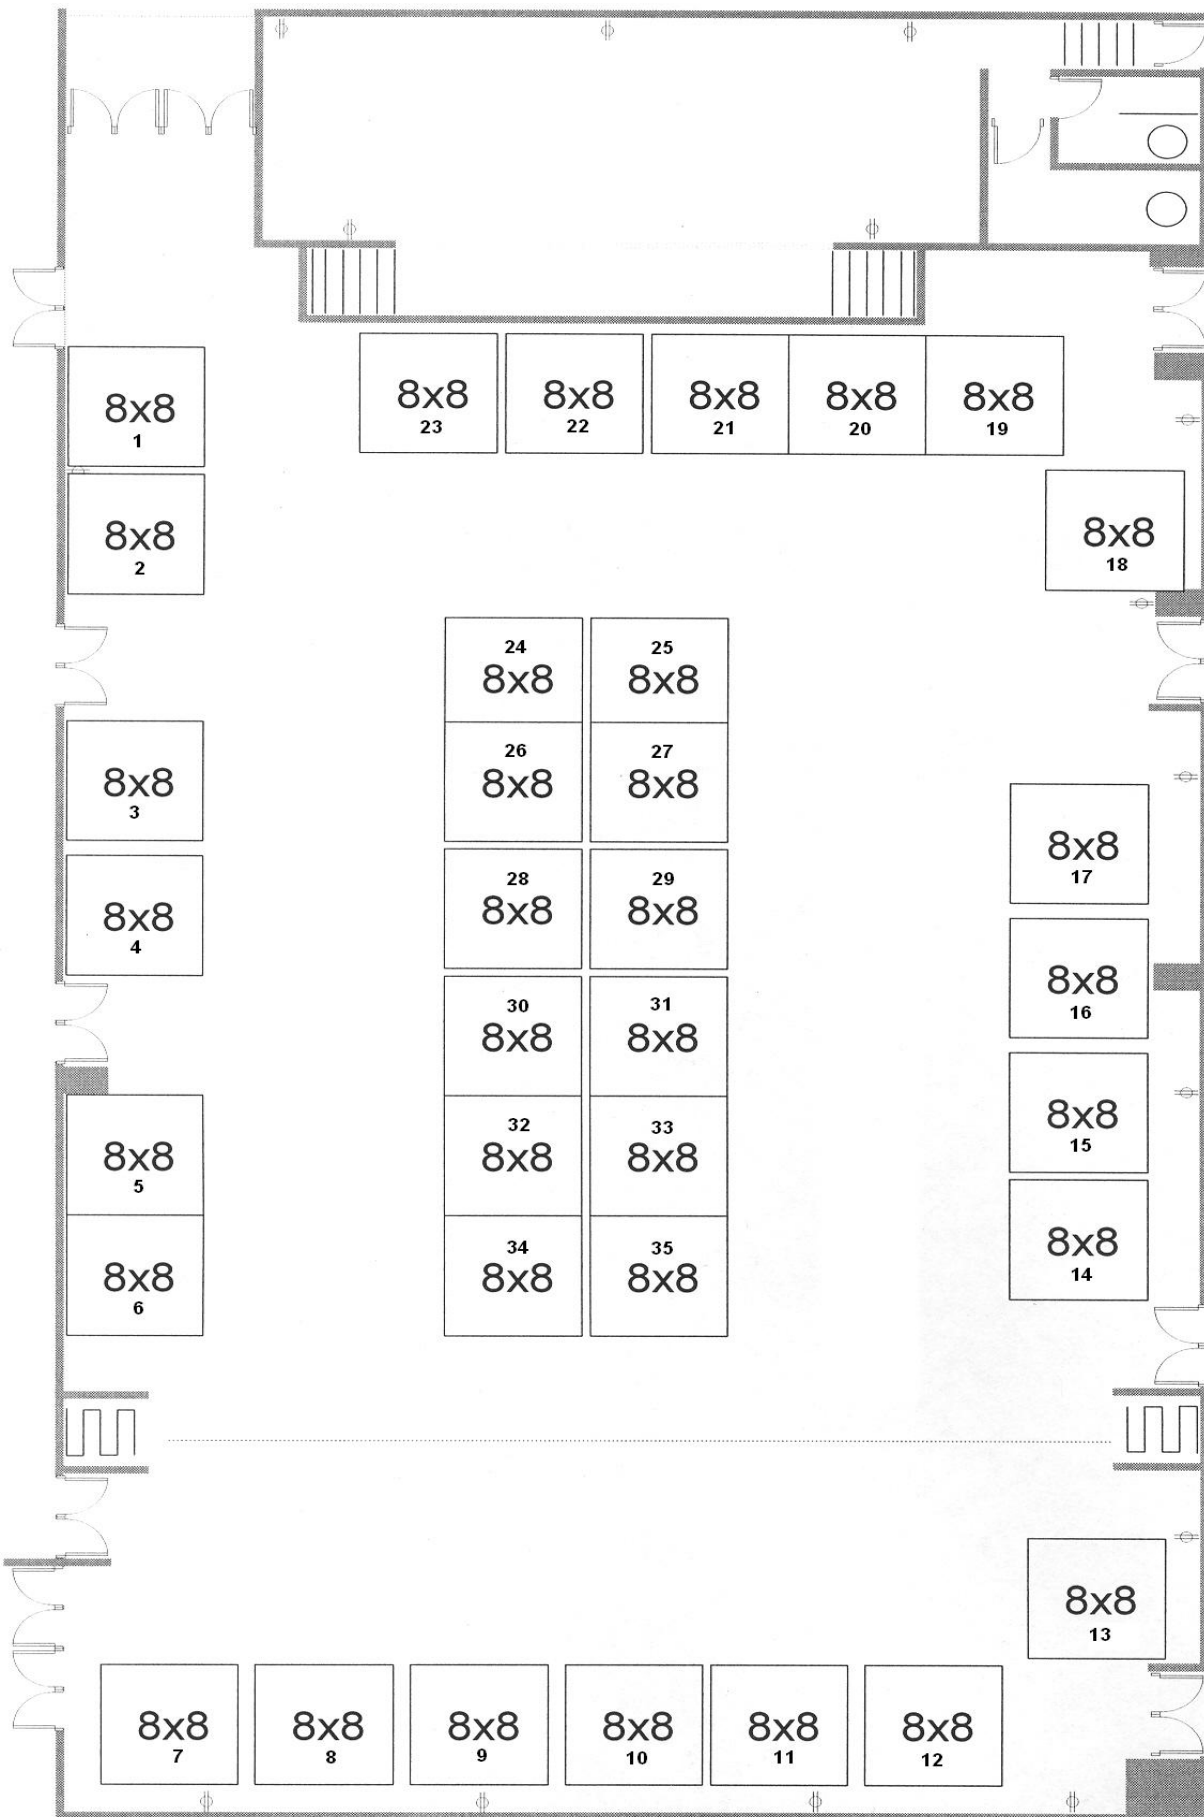


BALLROOM

Dimensions: 65' x 110'
Ballroom 65' x 85'
Extension 65' x 25'


Square Feet: 7150
Ballroom 5525
Extension 1625

Capacity: 590
Total by fire regulations
530 when alcohol is served

0 5 10

 

Scale in feet

 Denotes Electrical Outlet